CONCEPT DRAWINGS: PRELIMINARY – NOT FOR CONSTRUCTION

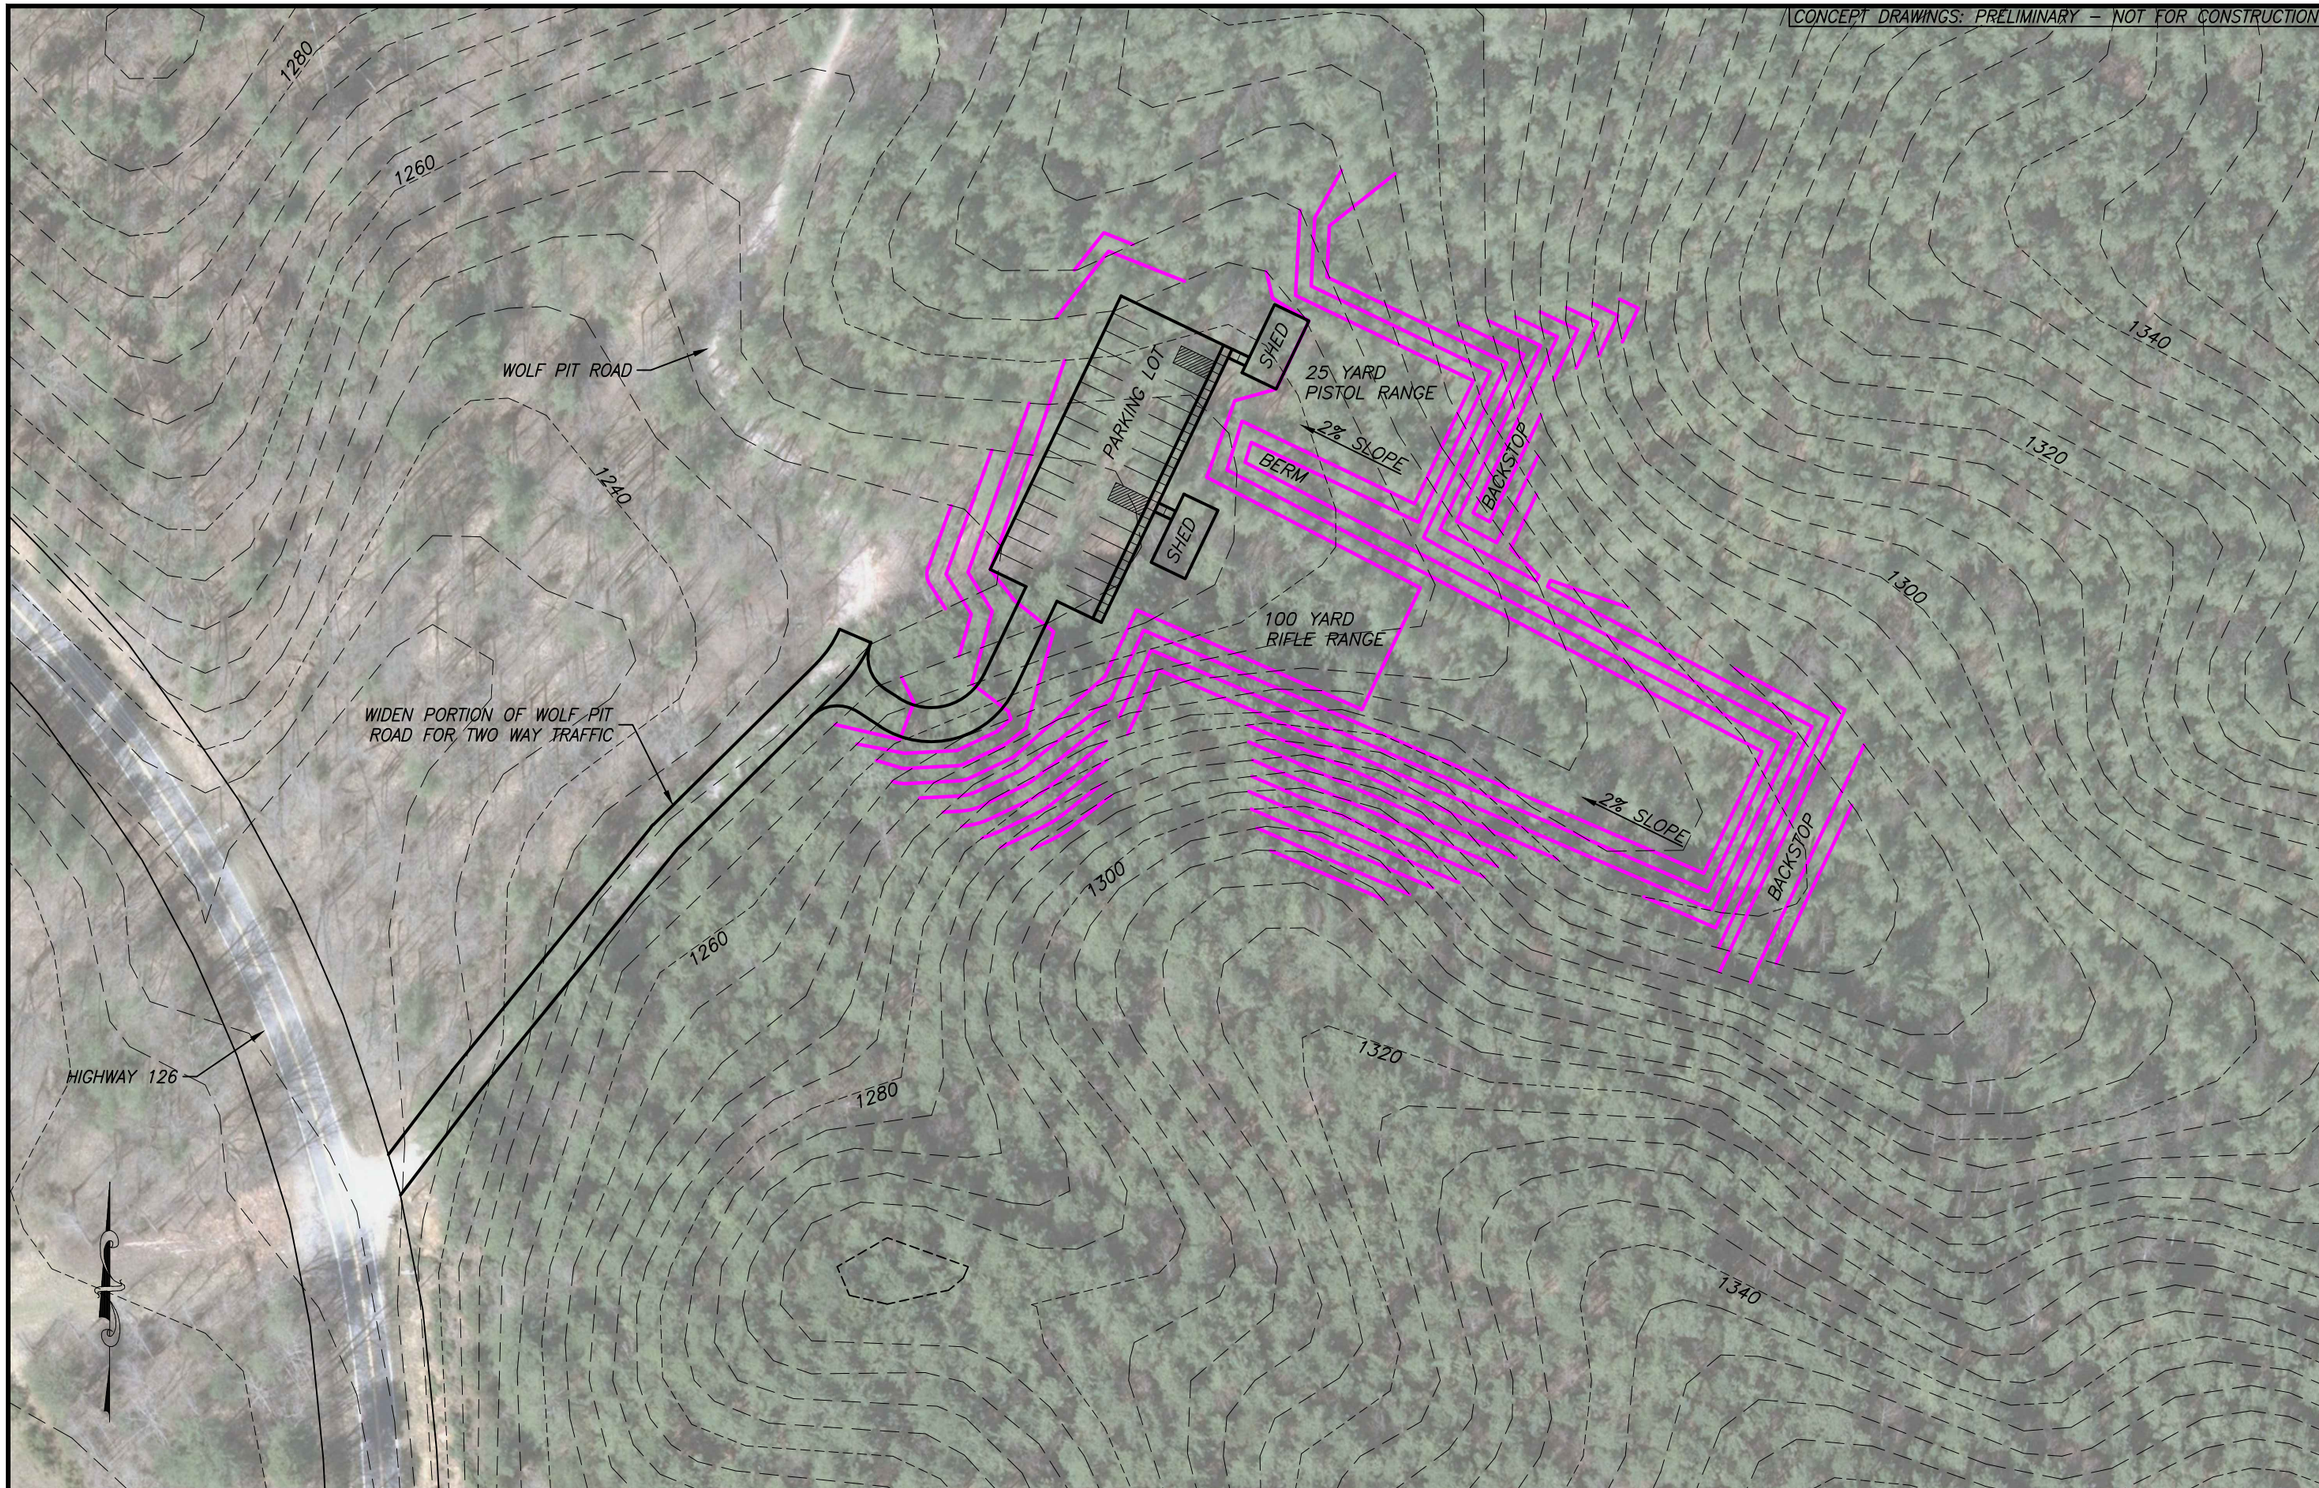

NORTH CAROLINA WILDLIFE RESOURCES COMMISSION
DIVISION OF ENGINEERING SERVICES

MAIN OFFICE
1720 MAIL SERVICE CENTER
RALEIGH, NC 27699
Phone: 919.707.0150
Fax: 919.707.0162
www.ncwildlife.org

LAKE ROGERS DEPOT
1718 NC HWY 56 W
CREEDMOOR, NC 27522
Phone: 919-707-0371

LINVILLE RIVER TRACT SHOOTING RANGE

BURKE COUNTY, NC

LINVILLE, NC

CONCEPTUAL SITE PLAN

Date:	5/19/2014
File Name:	LINVILLE RANGE CONCEPT.DWG
Surveyed:	WRC
Designed:	SPB
Drawn:	SPB
Approved:	
Sheet No.	SD-2.0